FIRST ANGLE PROJECTION

(ALL DIMENSIONS ARE IN mm)

DRG. NO. 14391080001

STYLE LIST		
IT.NO.	DESCRIPTION	ST.NO.
001	BELLOWS	BP9094717204

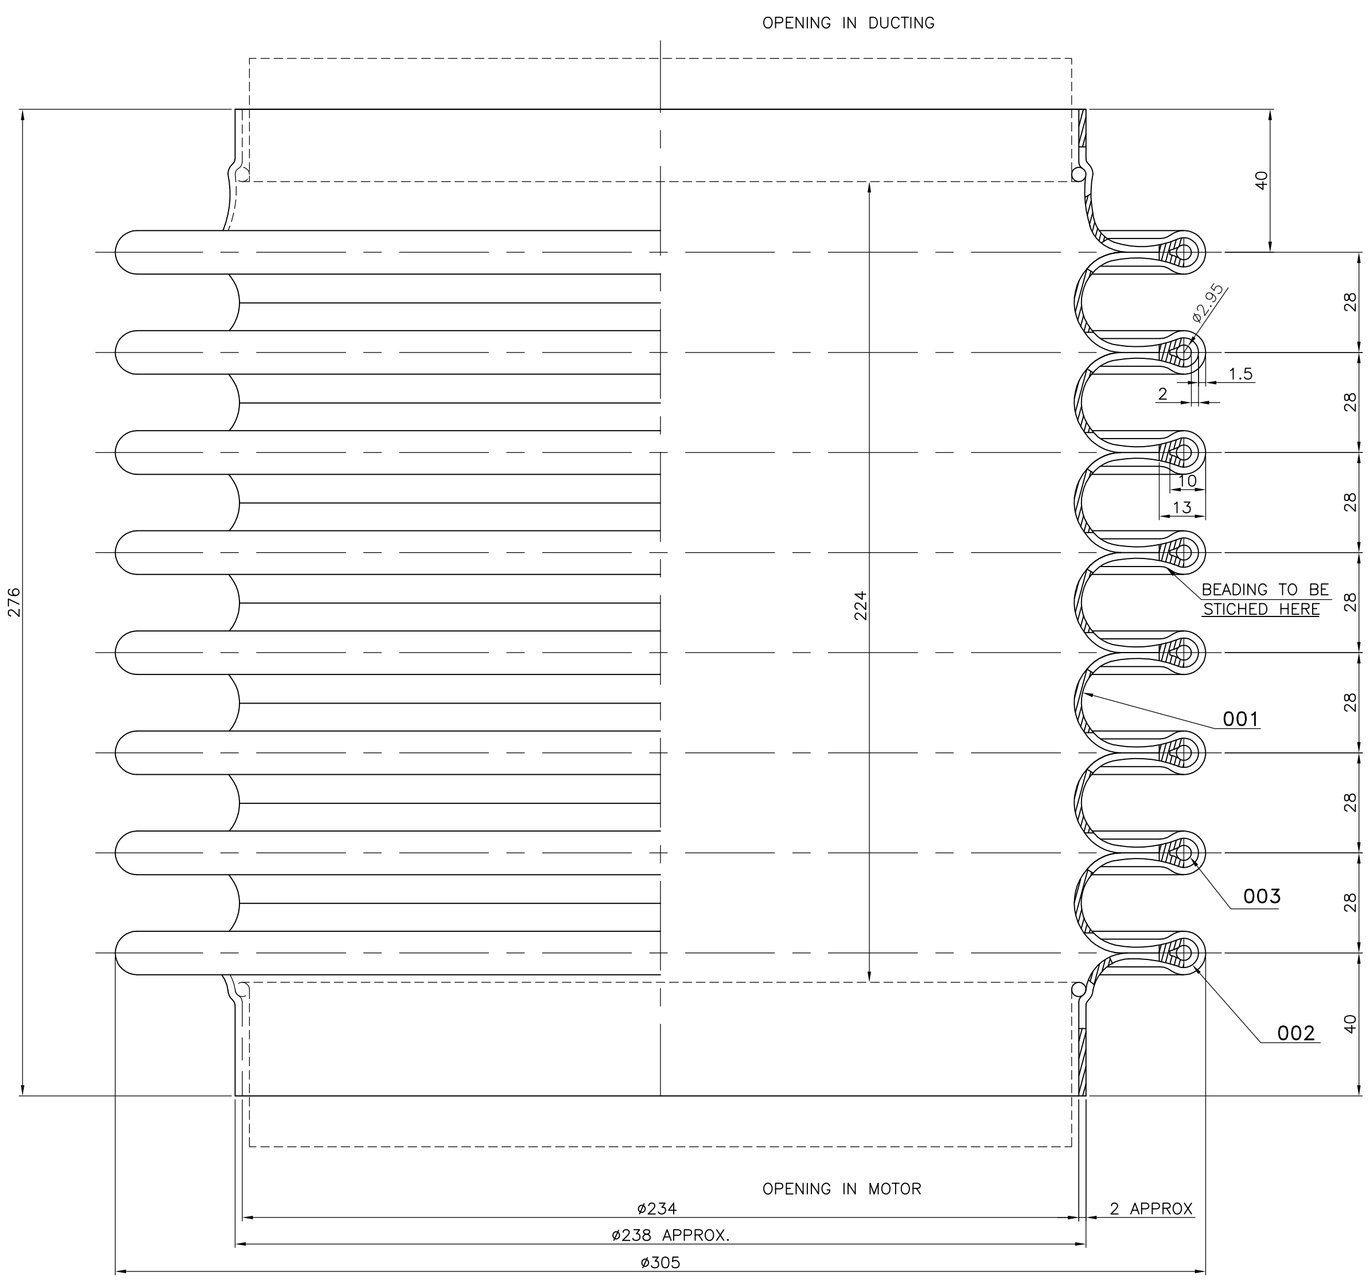

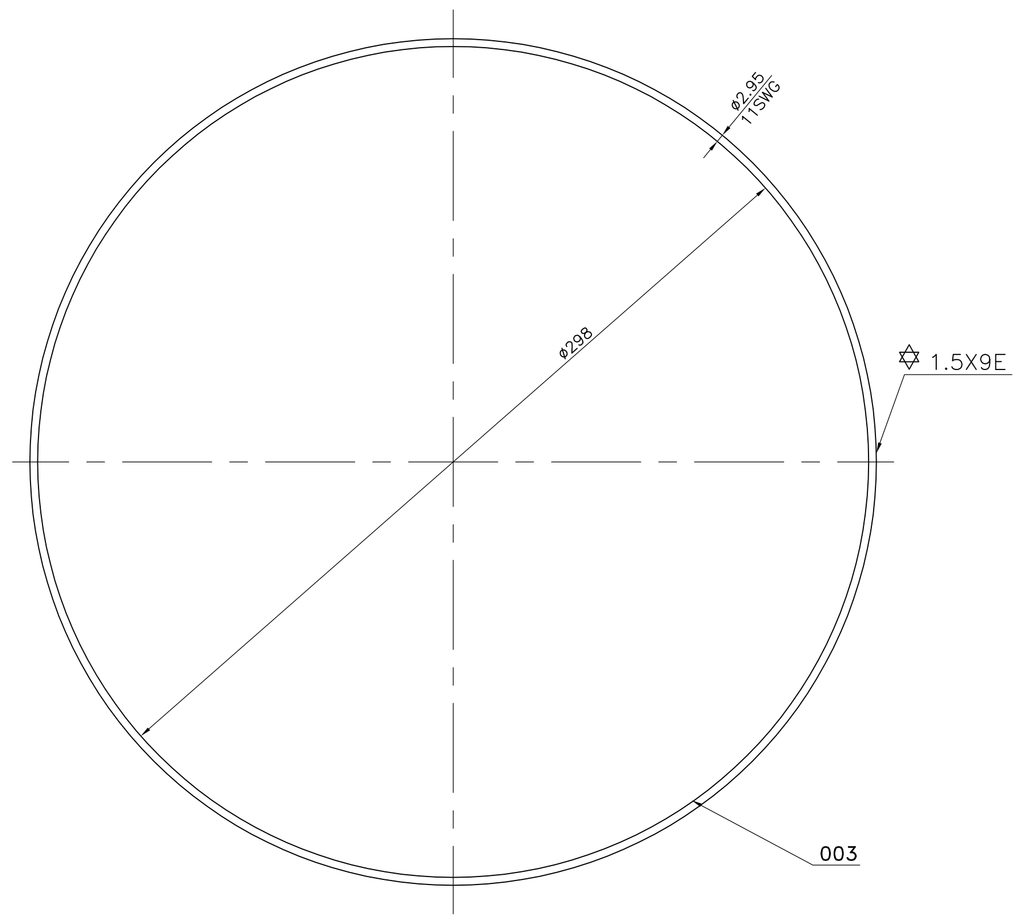

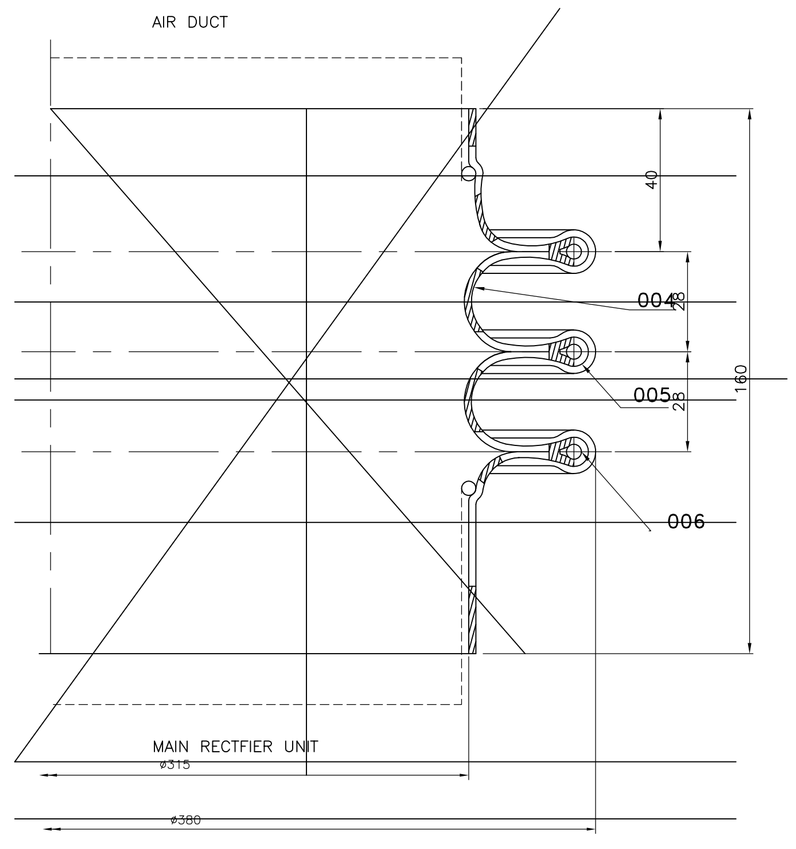

NOTES:–

1. THE BELLOWS SHALL BE SUPPLIED IN ACCORDANCE WITH RDSO SPEC NO. SPEC./E–7/06(REVISED).
2. FOR DIMENSIONS THIS SHALL BE FOLLOWED IN LIEU OF CLAUSE.1 APPENDIX II OF THE SPEC/E–7/06(REVISED).

VAR.OO	REMARKS	VAR NO.	ITEM NO.	DESCRIPTION	STD.	DRAWING NO.	IT.NO.	MATL. CODE	VAR.	MATL. SPCN.	A/C	UNIT	UNIT WT.	QTY.	GS	ZONE
–			~~006~~	~~STIFFENING RING 5WGx1200~~						~~IS:280–78~~		KG				
–			~~005~~	~~BEADING 1.5x33x210~~						~~RDSO SPEC/E–7/06~~		KG				
–			~~004~~	~~BELLOWS ø385/315~~						~~RDSO SPEC/E–7/06~~		KG				
008			003	STIFFENING RING 11SWGx928						IS:280–78		KG				
008			002	BEADING 1.5x33x955						RDSO SPEC/E–7/06		KG				
001			001	BELLOWS ø302/275						RDSO SPEC/E–7/06		KG				

28– CARD TYPE–3 | 28– CARD TYPE–1 | 28– CARD TYPE–2

ADDITIONAL INFORMATION

STATUS OF DRAWING

DISTRIBUTION OF PRINTS
TME–1 TXM–4
TNX–1

TYPE OF PRODUCT OR NAME OF CUSTOMER/PROJECT: TM4303BY,DY FOR ICF

BHARAT HEAVY ELECTRICALS LTD. BHOPAL

	NAME	SIGN		DATE
DRN	CKSB	Sd–	21.07.09	NO. OF VAR.
CKD	D.K.	Sd–	22.07.09	–
APPD	NS.	Sd–	23.07.09	

DEPT.	UNTOL. DIMS. GR.	SCALE	WEIGHT(K.G.)	REF.TO ASSY.DRG.	ITEM NO.	NO.OF ITEM
TME CODE 405	DIM/C/M/F AA0230208	NTS	.			003

TITLE: LEATHER BELLOWS

DRAWING NO. 14391080001 REV. 03

SHT. NO. 01 NO. OF SHT. 01

REV.	DATE	ALTERED / CHECKED / APPD.	ZONE
03	23.07.14	DRG. DIGITIZED & ST. LIST ADDED.	
02	25.06.14	IN TITLE BLOCK, MACHINE REF. TM4303DY FOR ICF WAS NOT ON.	
01	13.03.10	DRG. UPDATED.	

THE INFORMATION ON THIS DOCUMENT IS THE PROPERTY OF BHARAT HEAVY ELECTRICALS LIMITED.
IT MUST NOT BE USED DIRECTLY OR INDIRECTLY IN ANY WAY DETRIMENTAL TO THE INTEREST OF THE COMPANY.

REF. DRG. NO.

SIGN. & DATE

INVENTORY NO.

201686/2022/HEP-TXM20500